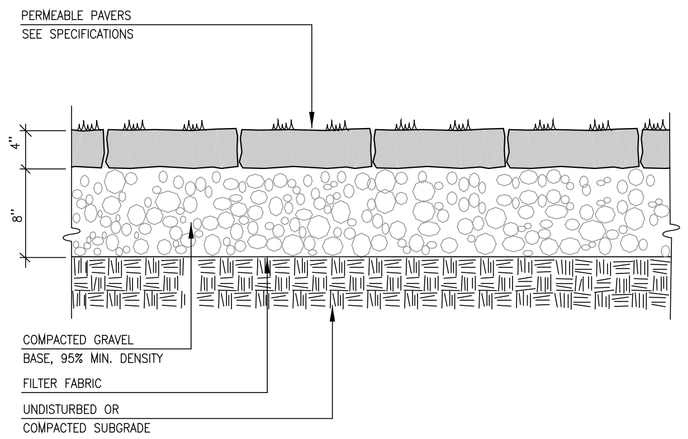

1 L5 Snow Melt Trench & Permeable Pavers

Not to Scale

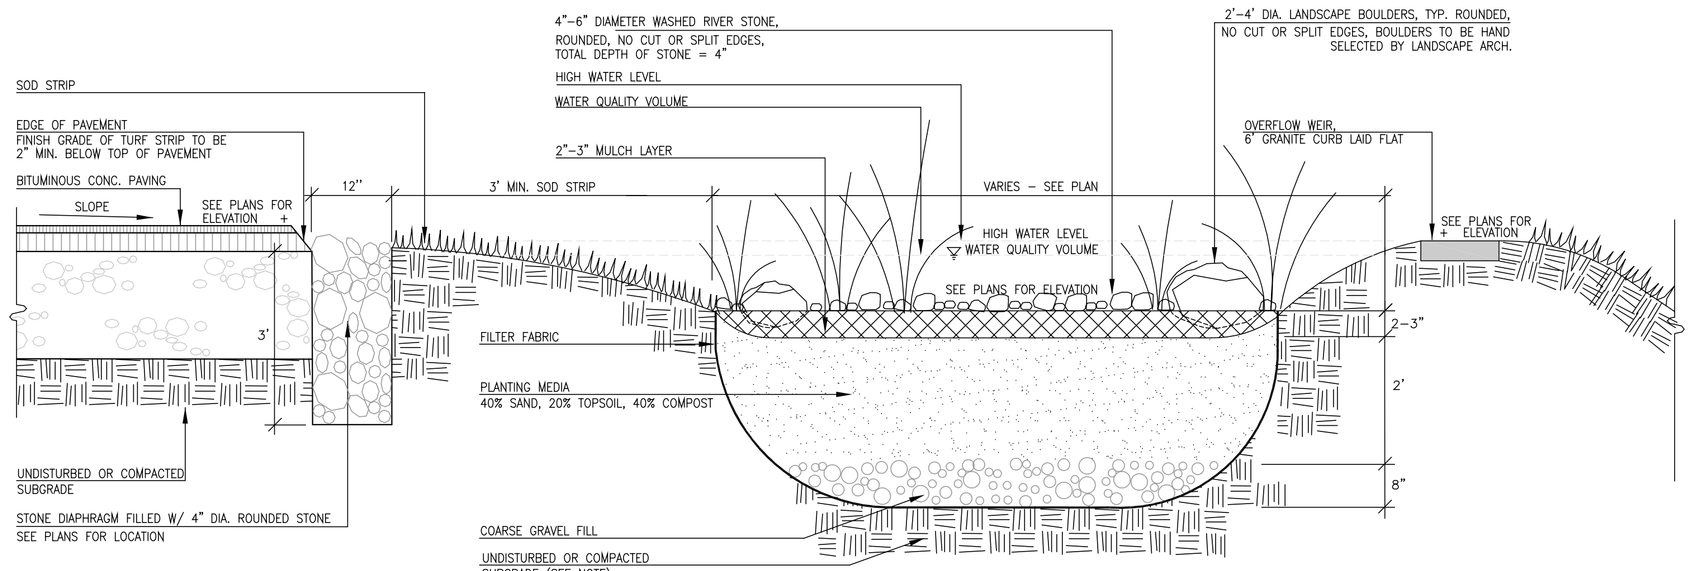

2 L5 Rain Garden

Not To Scale

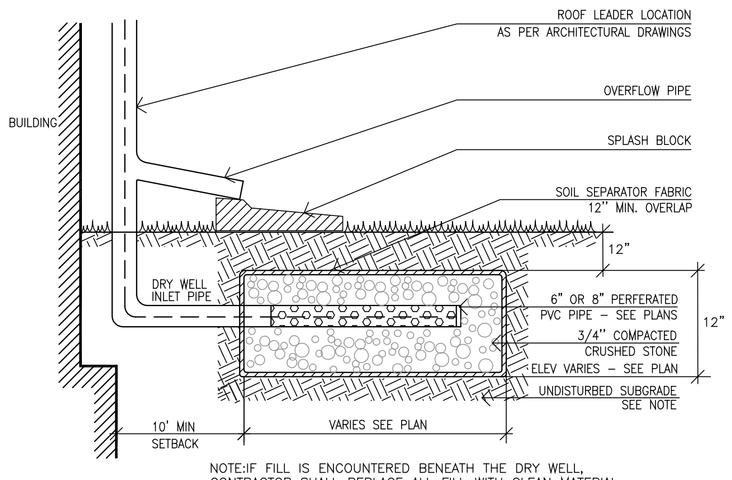

3 L5 Dry Well and Roof Connection

Not to Scale

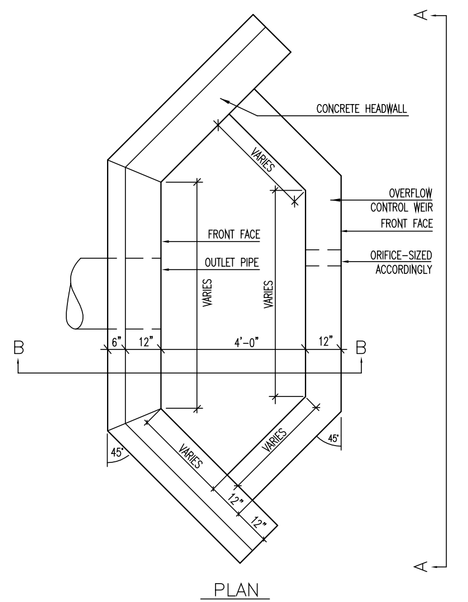

PLAN

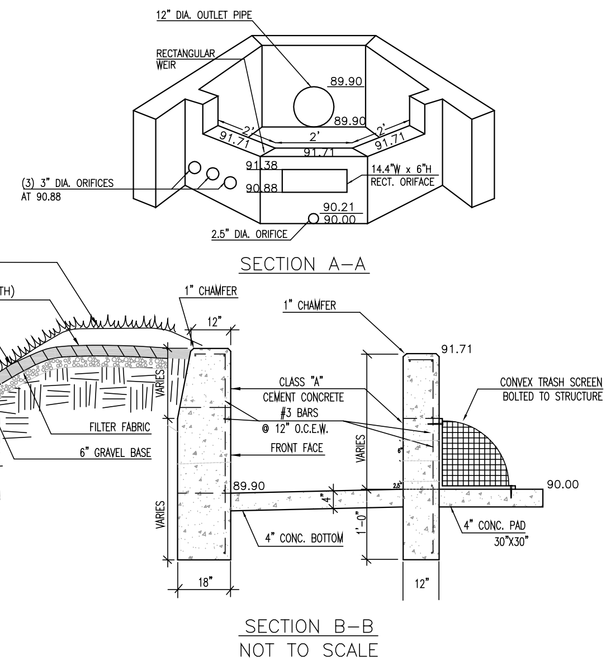

SECTION A–A

SECTION B–B
NOT TO SCALE

4 L5 Outlet Control Structure and Detention Basin Overflow

Not to Scale

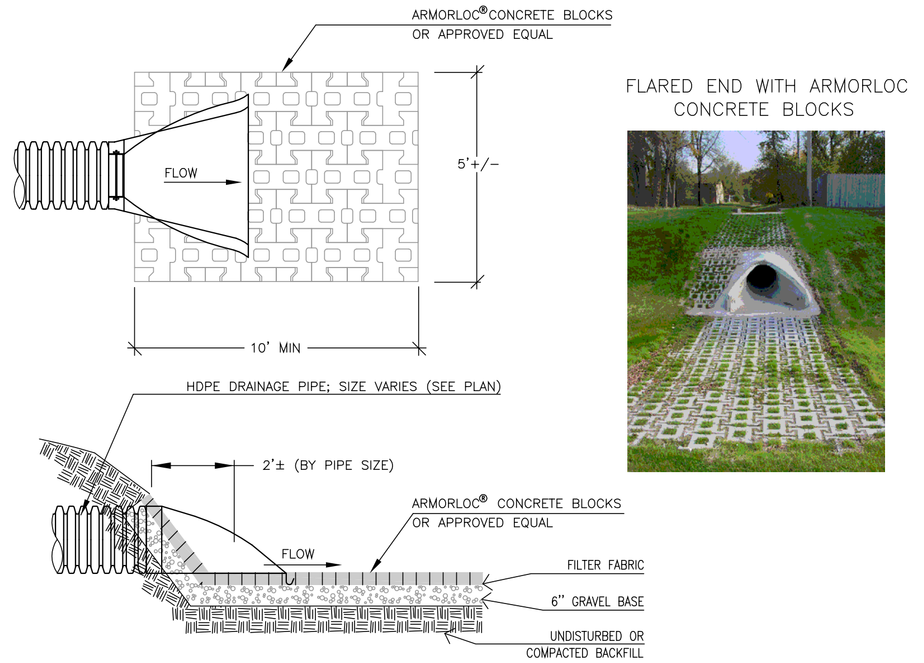

FLARED END WITH ARMORLOC CONCRETE BLOCKS

5 L5 Flared End Outlet with Armorloc® Erosion Protection

Not to Scale

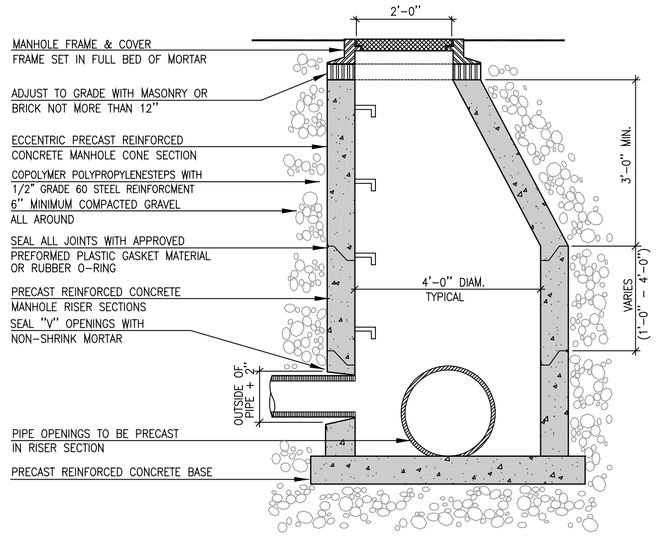

6 L5 Drain Manhole

Not to Scale

STC 900 Precast Concrete Stormceptor® (OR APPROVED EQUAL)
(900 U.S. Gallon Capacity)

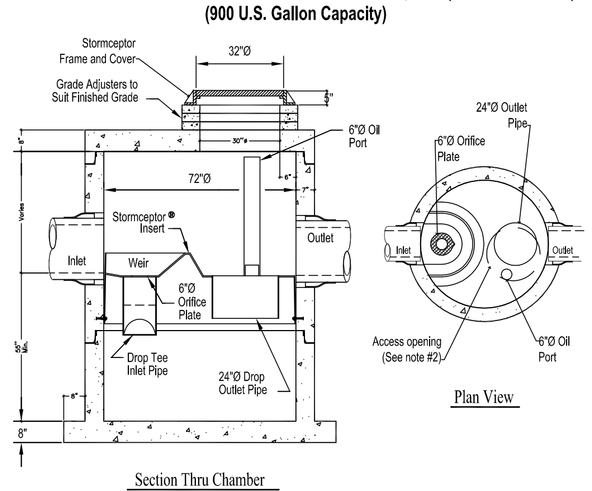

Section Thru Chamber

Plan View

Notes:
1. The Use Of Flexible Connection is Recommended at The Inlet and Outlet Where Applicable.
2. The Cover Should be Positioned Over The Outlet Drop Pipe and The Oil Port.
3. The Stormceptor System is protected by one or more of the following U.S. Patents: #4985148, #5498331, #5725760, #5753115, #5849181, #6068765, #6371690.
4. Contact a Concrete Pipe Division representative for further details not listed on this drawing.

7 L5 Stormwater Treatment Chamber (STC 900)

Not to Scale

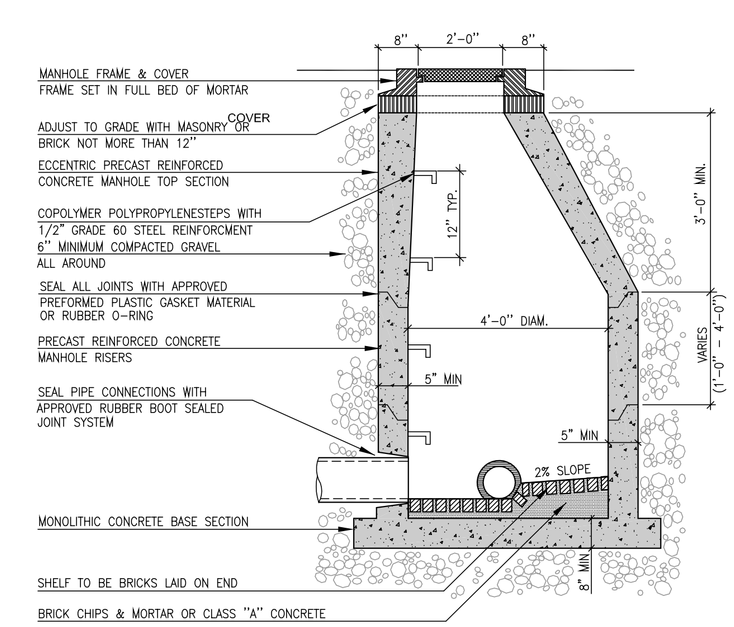

8 L5 Sewer Manhole

Not to Scale

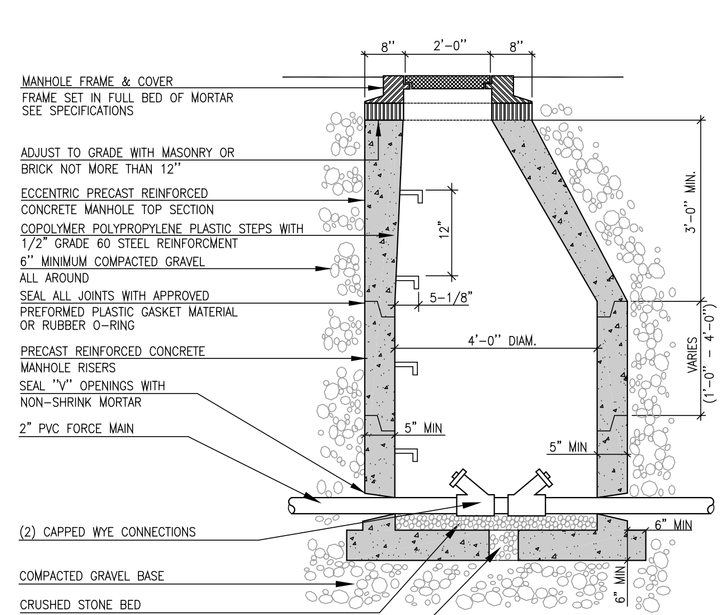

9 L5 Sewer Cleanout Manhole

Not to Scale

The Berkshire Design Group, Inc.

Landscape Architecture
Civil Engineering
Planning
Urban Design
Environmental Design

4 Allen Place, Northampton, Massachusetts 01060
(413) 582-7000 • FAX (413) 582-7005

Email: bdg@berkshiredesign.com
Web: http://www.berkshiredesign.com

COMMONWEALTH OF MASSACHUSETTS
MARK B. DARNOLD
CIVIL
No. 32459
REGISTERED
PROFESSIONAL ENGINEER

MASSACHUSETTS
K. MICHAEL LEE
No. 1180
REGISTERED LANDSCAPE ARCHITECT

This drawing is not intended nor shall it be used for construction purposes unless the signed professional seal of a registered landscape architect or civil engineer employed by The Berkshire Design Group, Inc. is affixed above.

©Copyright The Berkshire Design Group, Inc.
This drawing and all of its contents are the express property of The Berkshire Design Group, Inc., and shall not be copied or used in any way without the written consent of The Berkshire Design Group, Inc.

North Street Condominiums

North Street &
Northern Avenue
Northampton, Massachusetts

FOR PERMIT REVIEW ONLY
NOT FOR CONSTRUCTION
April 14, 2009

Details

Revisions

Date: April 14, 2009	Sheet Number L5
Scale: As Noted	
Drawn By: YML/BCD	
Checked By: YML	