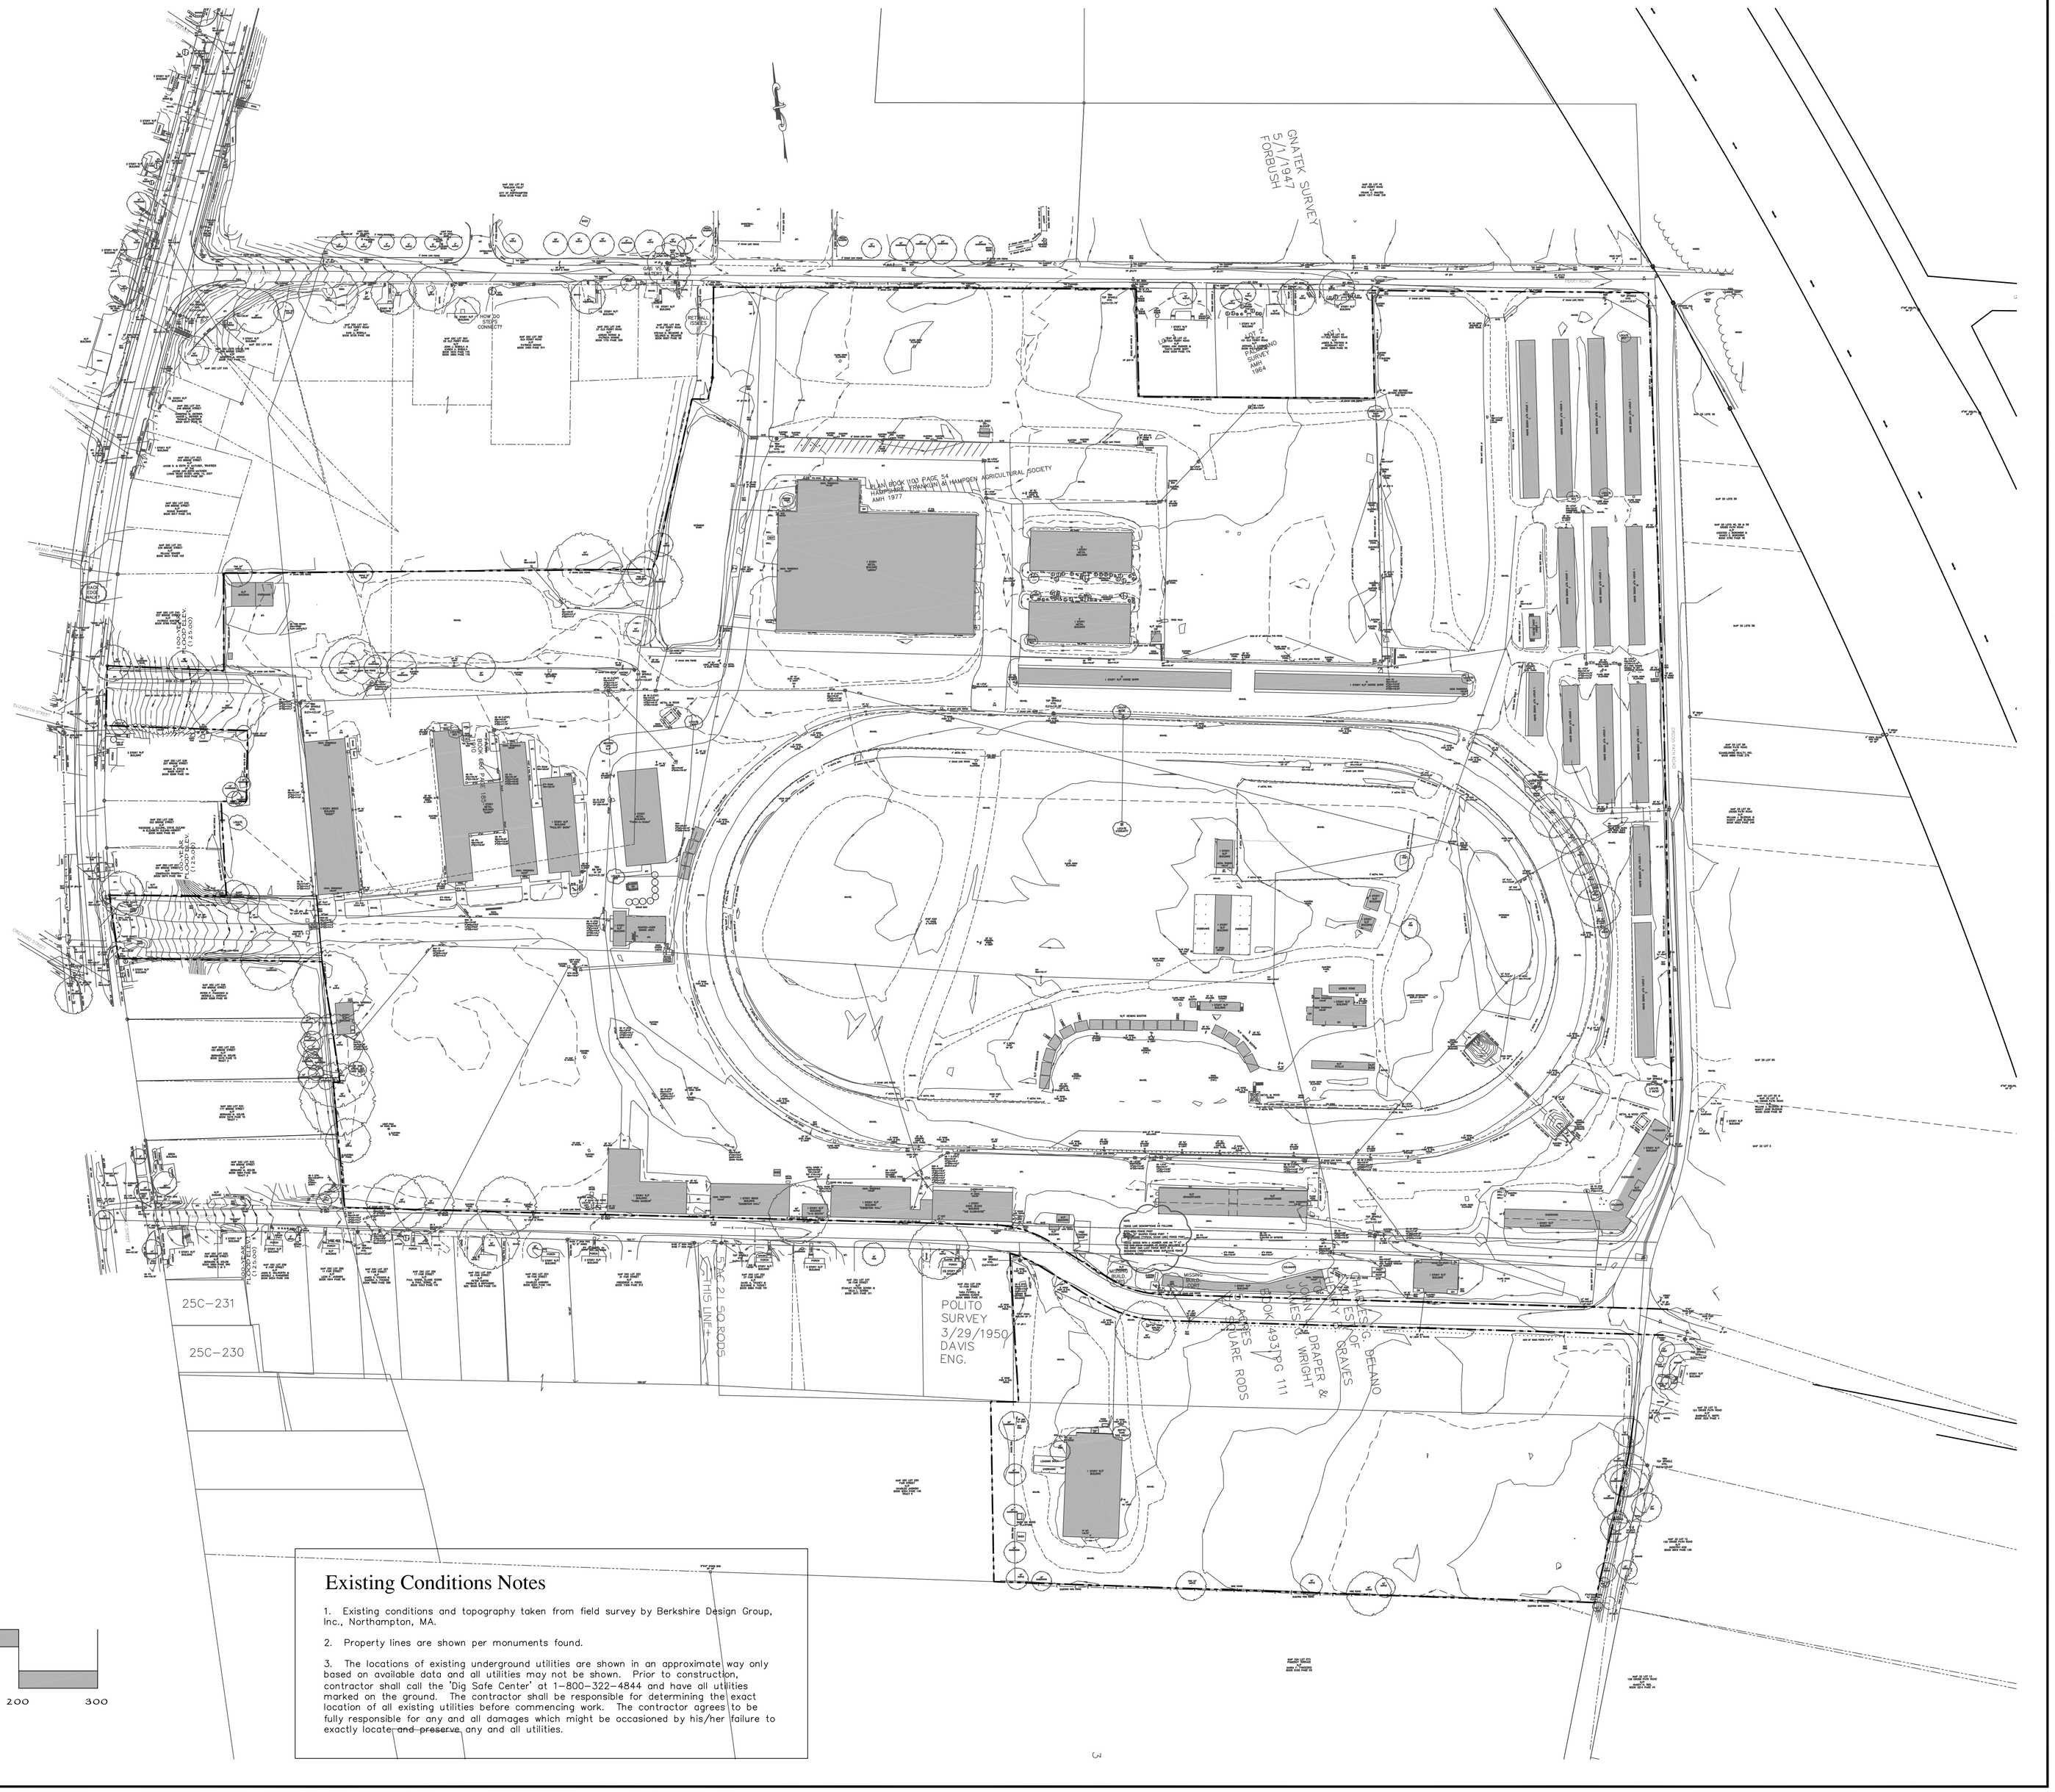

Existing Conditions Notes

1. Existing conditions and topography taken from field survey by Berkshire Design Group, Inc., Northampton, MA.

2. Property lines are shown per monuments found.

3. The locations of existing underground utilities are shown in an approximate way only based on available data and all utilities may not be shown. Prior to construction, contractor shall call the 'Dig Safe Center' at 1-800-322-4844 and have all utilities marked on the ground. The contractor shall be responsible for determining the exact location of all existing utilities before commencing work. The contractor agrees to be fully responsible for any and all damages which might be occasioned by his/her failure to exactly locate and preserve any and all utilities.

The Berkshire Design Group, Inc.

Landscape Architecture
Civil Engineering
Planning
Land Surveying

4 Allen Place, Northampton, Massachusetts 01060
(413) 582-7000 • FAX (413) 582-7005

Email: bdg@berkshiredesign.com
Web: http://www.berkshiredesign.com

This drawing is not intended nor shall it be used for construction purposes unless the signed professional seal of a registered landscape architect, civil engineer or land surveyor employed by The Berkshire Design Group, Inc. is affixed above.

© Copyright The Berkshire Design Group, Inc.
This drawing and all of its contents are the express property of The Berkshire Design Group, Inc., and shall not be copied or used in any way without the written consent of The Berkshire Design Group, Inc.

Three County Fairgrounds

Northampton, MA

Overall Existing Conditions

EIR Submission

Revisions

Date: October 20, 2009	Sheet Number
Scale: 1"=100'	**E0**
Drawn By: JDS	
Checked By: RMK	